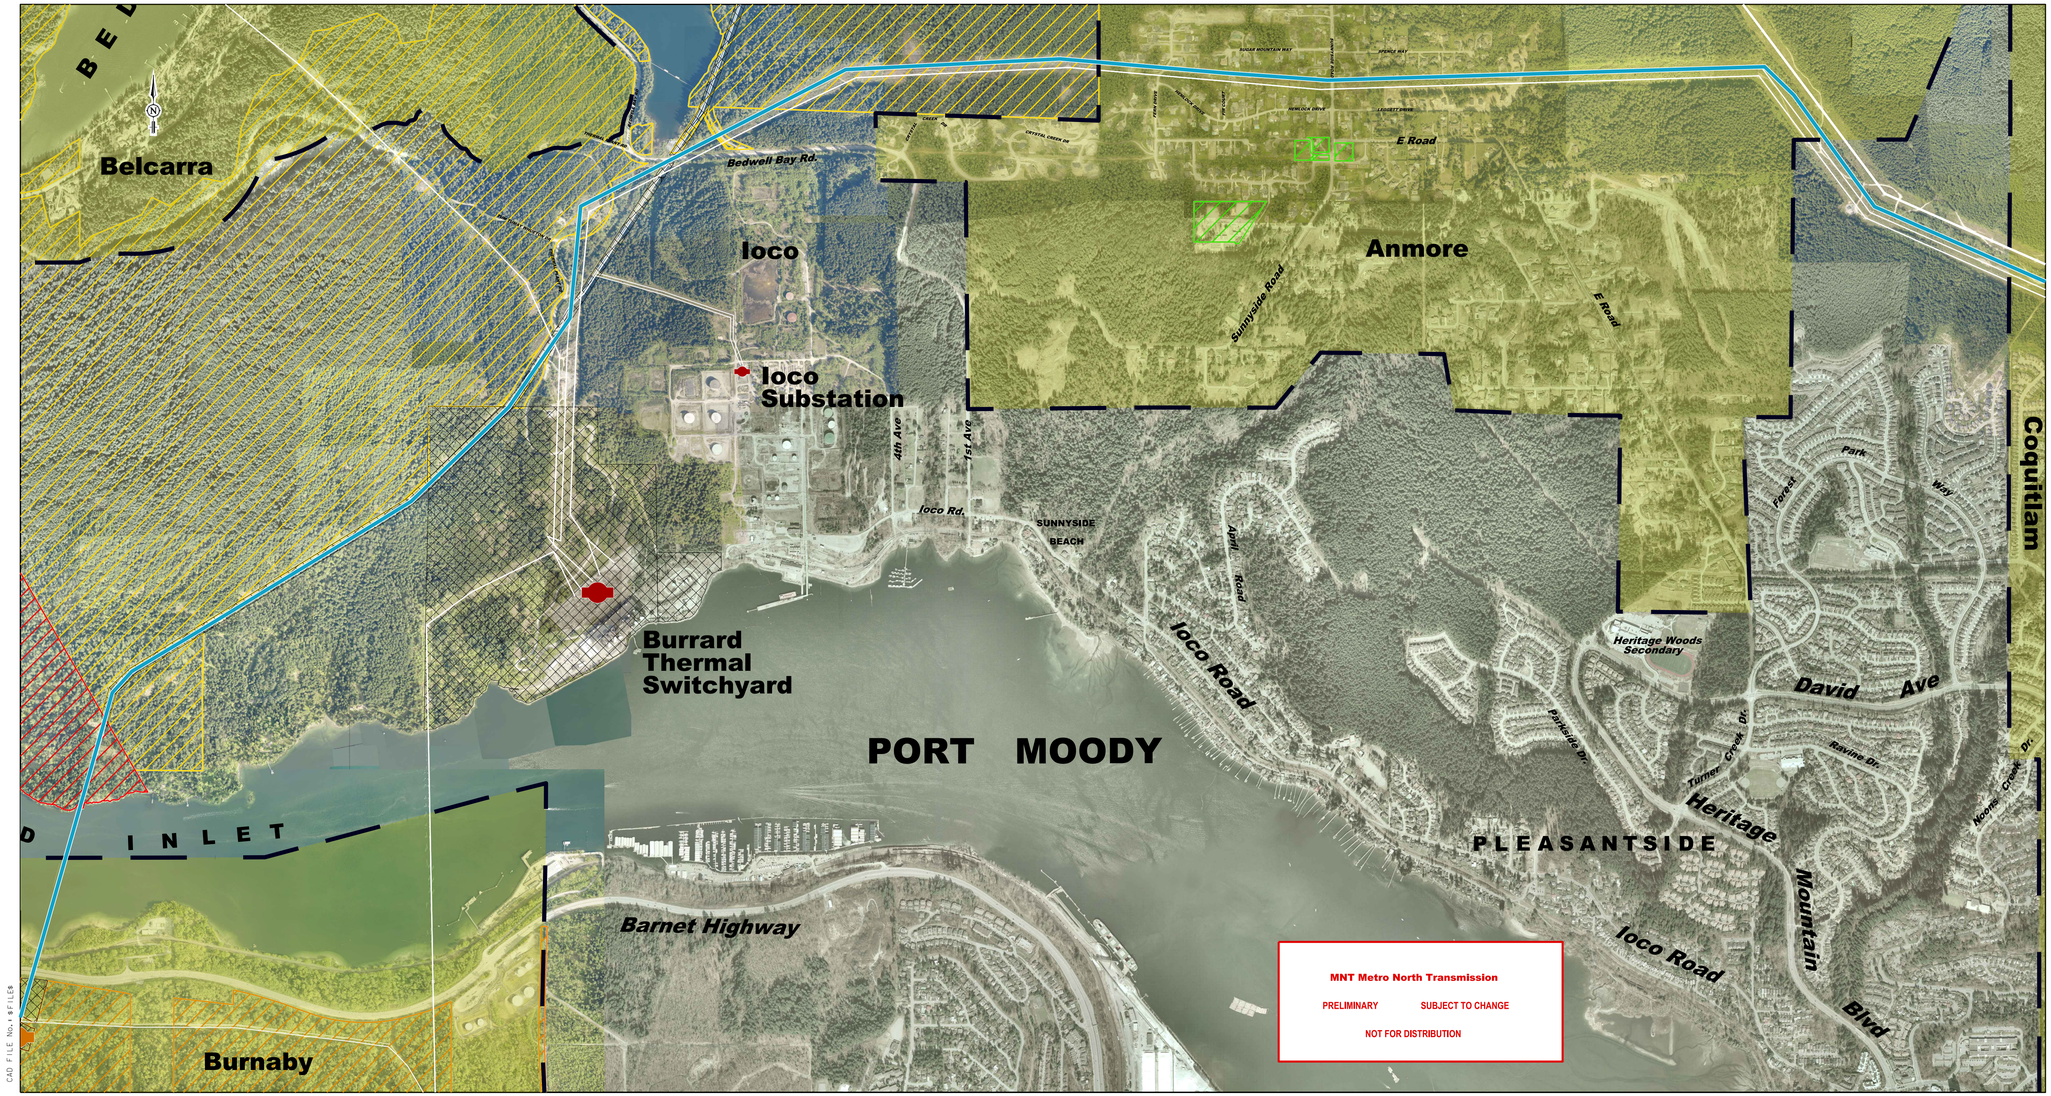

CAD FILE No. 4 SFILES

LEGEND

- EXISTING TRANSMISSION LINE CIRCUITS
- EXISTING UNDERGROUND CIRCUITS
- BC HYDRO FEE OWNED
- O/H ROUTE 2L028 MDN to BHT
- U/G ROUTE 2L028 BHT to HPN
- U/G ROUTE 2L051 (Extension) HPN to MPT
- SUBSTATION
- SUBSTATION with PROPOSED WORK
- MUNICIPAL BOUNDARIES and PORT MOODY
- PARKS (GVRD, MUNICIPAL and FEDERAL)

PRODUCED BY PHOTOGRAMMETRY SERVICES, BC HYDRO
DIGITAL ORTHOPHOTO METRIC MAP
UTM ZONE 10, NAD83
BCGS REFERENCE: 92G
2009 to 2016
ORTHOPHOTO

ABSOLUTE ACCURACY OF LINEWORK IS UNKNOWN

NOTE:
ALL ROUTES ARE CONCEPTUAL AND SUBJECT TO CHANGE.
NOT FOR DISTRIBUTION

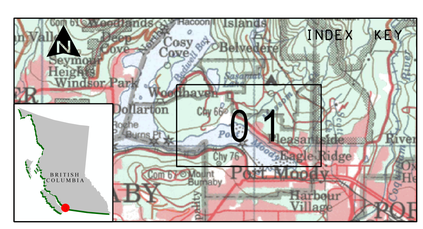

PRELIMINARY

400 0 400 800m

SCALE: AS SHOWN

DSGN		BC Hydro ENGINEERING PHOTOGRAMMETRY SERVICES	
INDEP CHK		METRO NORTH TRANSMISSION STUDY PORT MOODY OVERHEAD CONCEPTUAL	
DFTG	VRK		
DFTG CHK			
INSP		SHEET 01 OF 01	
REV			
ACPT		DATE May 09, 2017 / DISTR JC	DWG NO CAD / R 0

NOT TO BE REPRODUCED WITHOUT PERMISSION