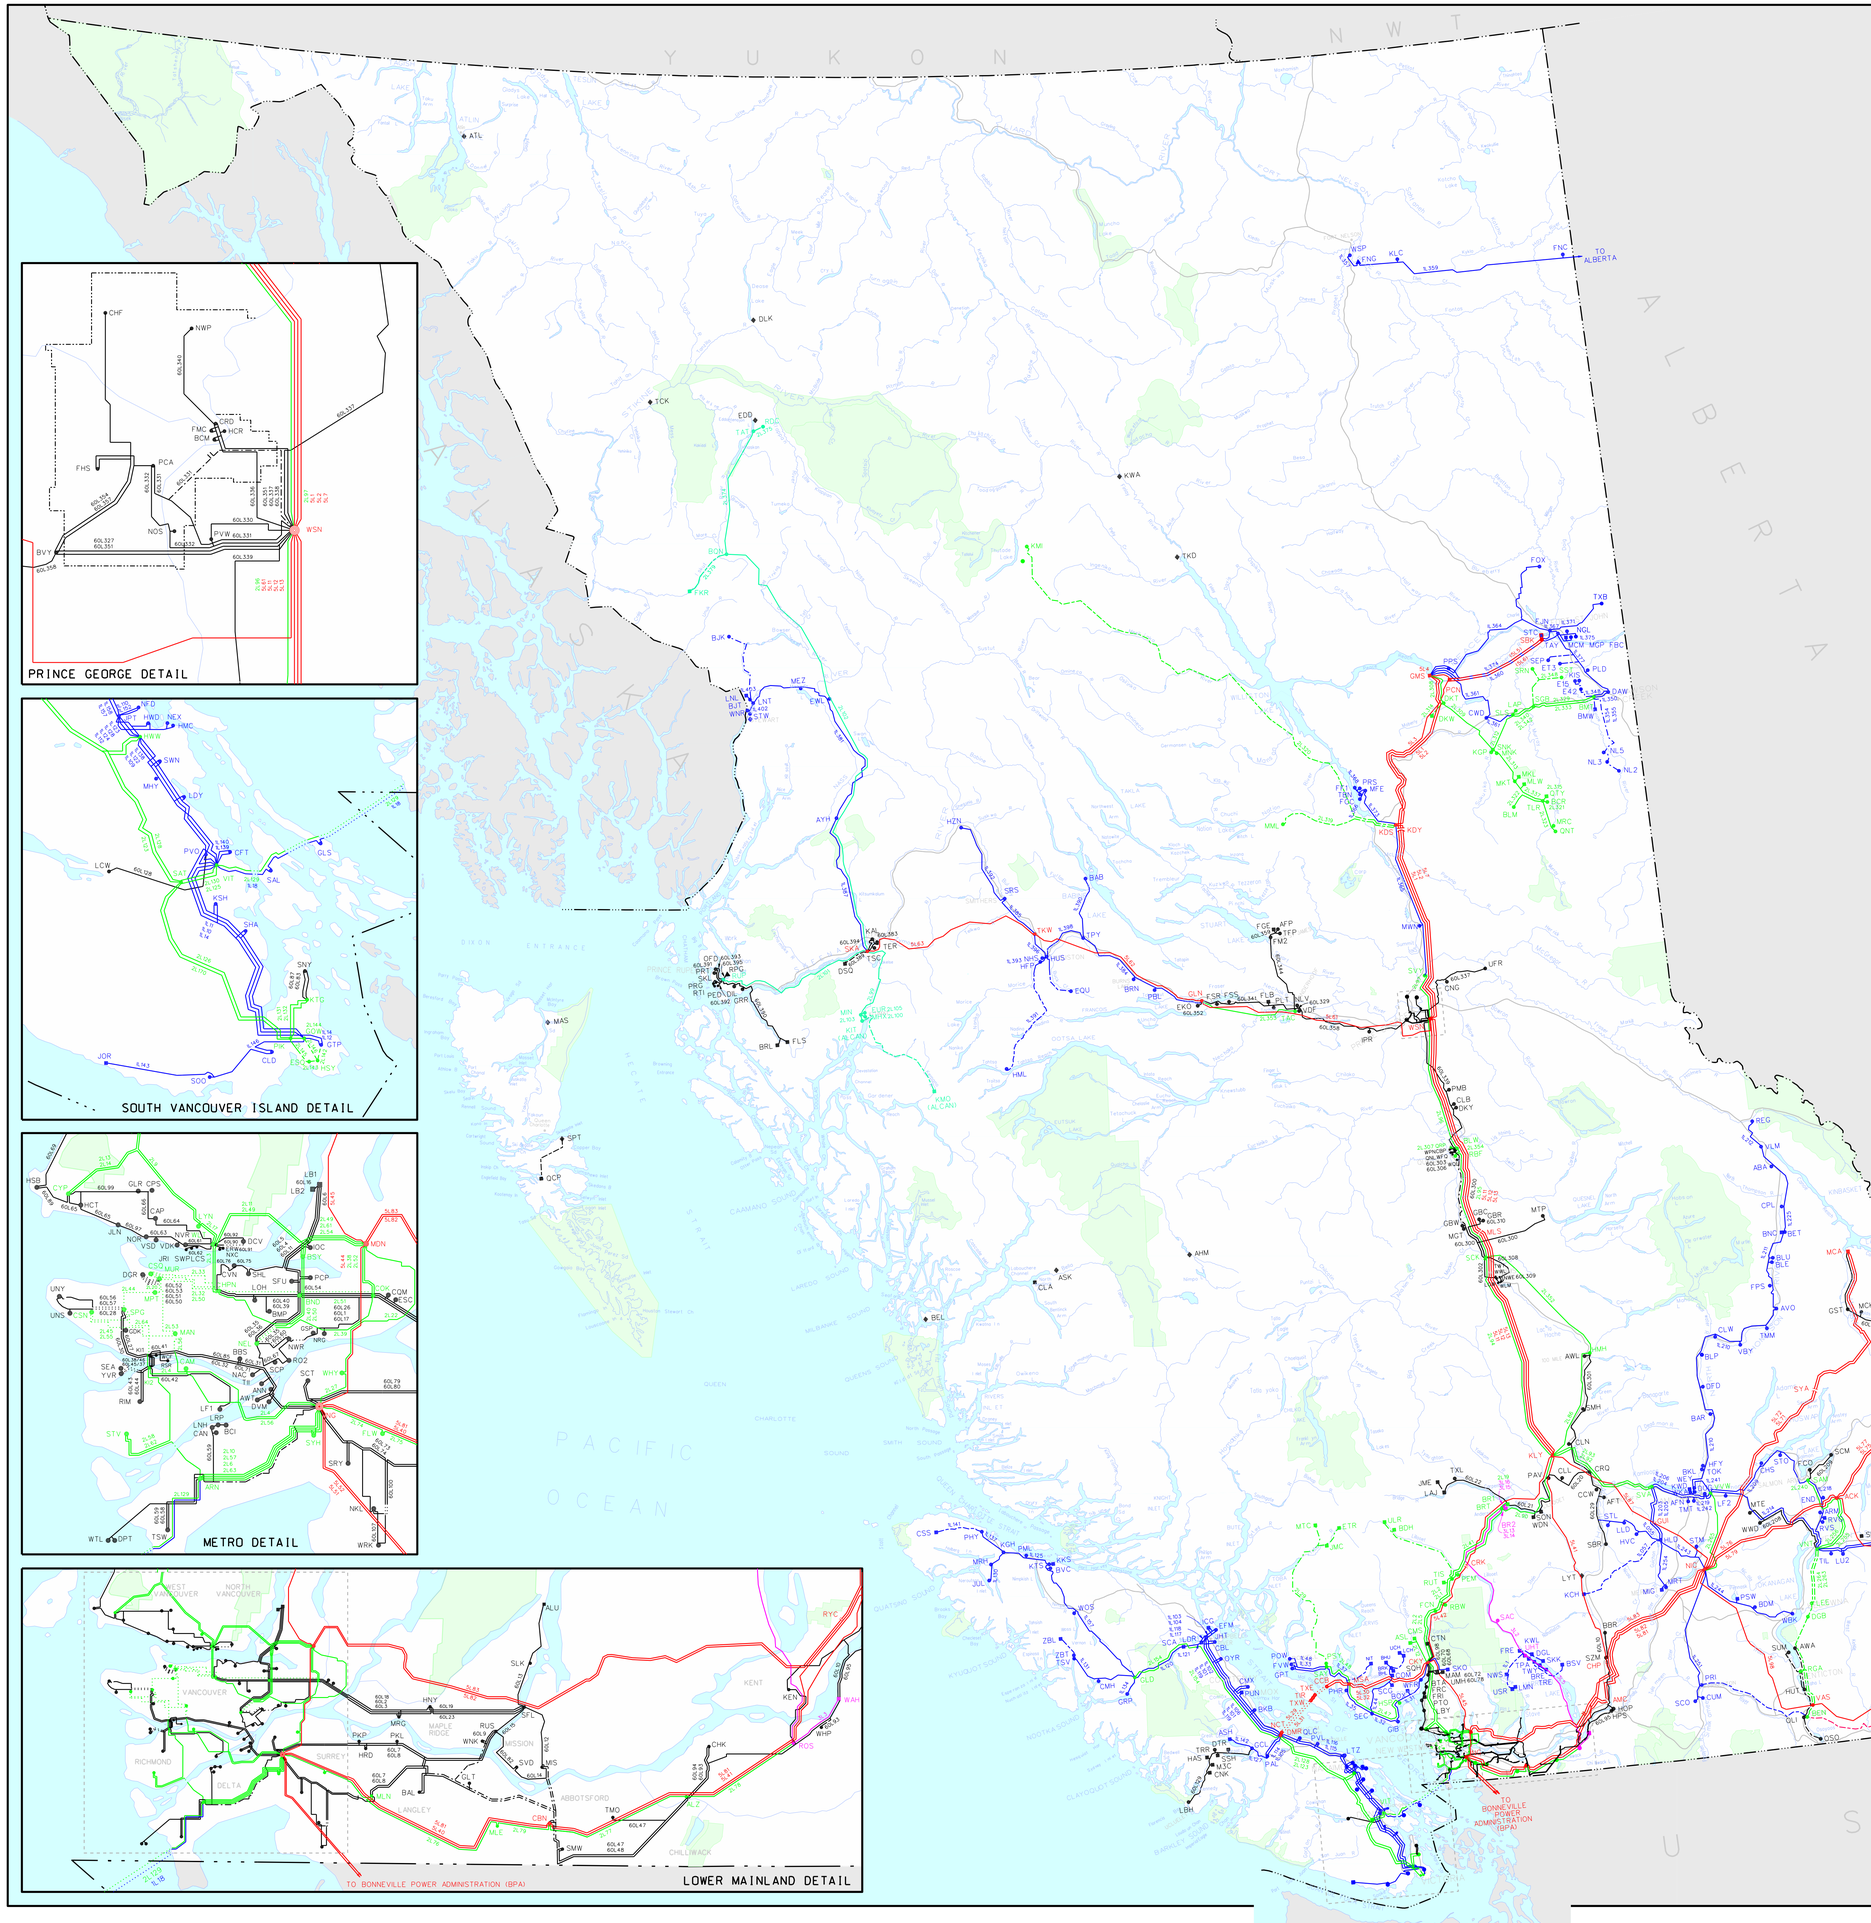

BC Hydro

TRANSMISSION SYSTEM

	EXISTING O/HEAD	EXISTING CABLE	FUTURE APPROX. ROUTING	OTHER UTILITIES
500 kV				
360 kV				
287 kV				
230 kV				
161 kV				
138 kV				
69 KV				

DE-ENERGIZED

NOTE: FUTURE TRANSMISSION LINES ARE SUBJECT TO INPUT AT THE PUBLIC CONSULTATION STAGE.

- ● - SUBSTATION
- ■ - HYDRO GENERATING STATION
- ▲ - THERMAL GENERATING STATION
- ◆ - DIESEL GENERATING STATION
- ⌓ - CAPACITOR STATION

BCH DWG. NO. G-T06-00010
- 2019 / 20 -

STATION PLANNING
TRANSMISSION & STATIONS
PLANNING

Scale: 1:2,000,000 — 0 50 100 150 200 Kilometers

BASE MAP - PROVINCE OF B.C., MINISTRY OF FORESTS, TIMBER HARVESTING BRANCH, VICTORIA B.C.