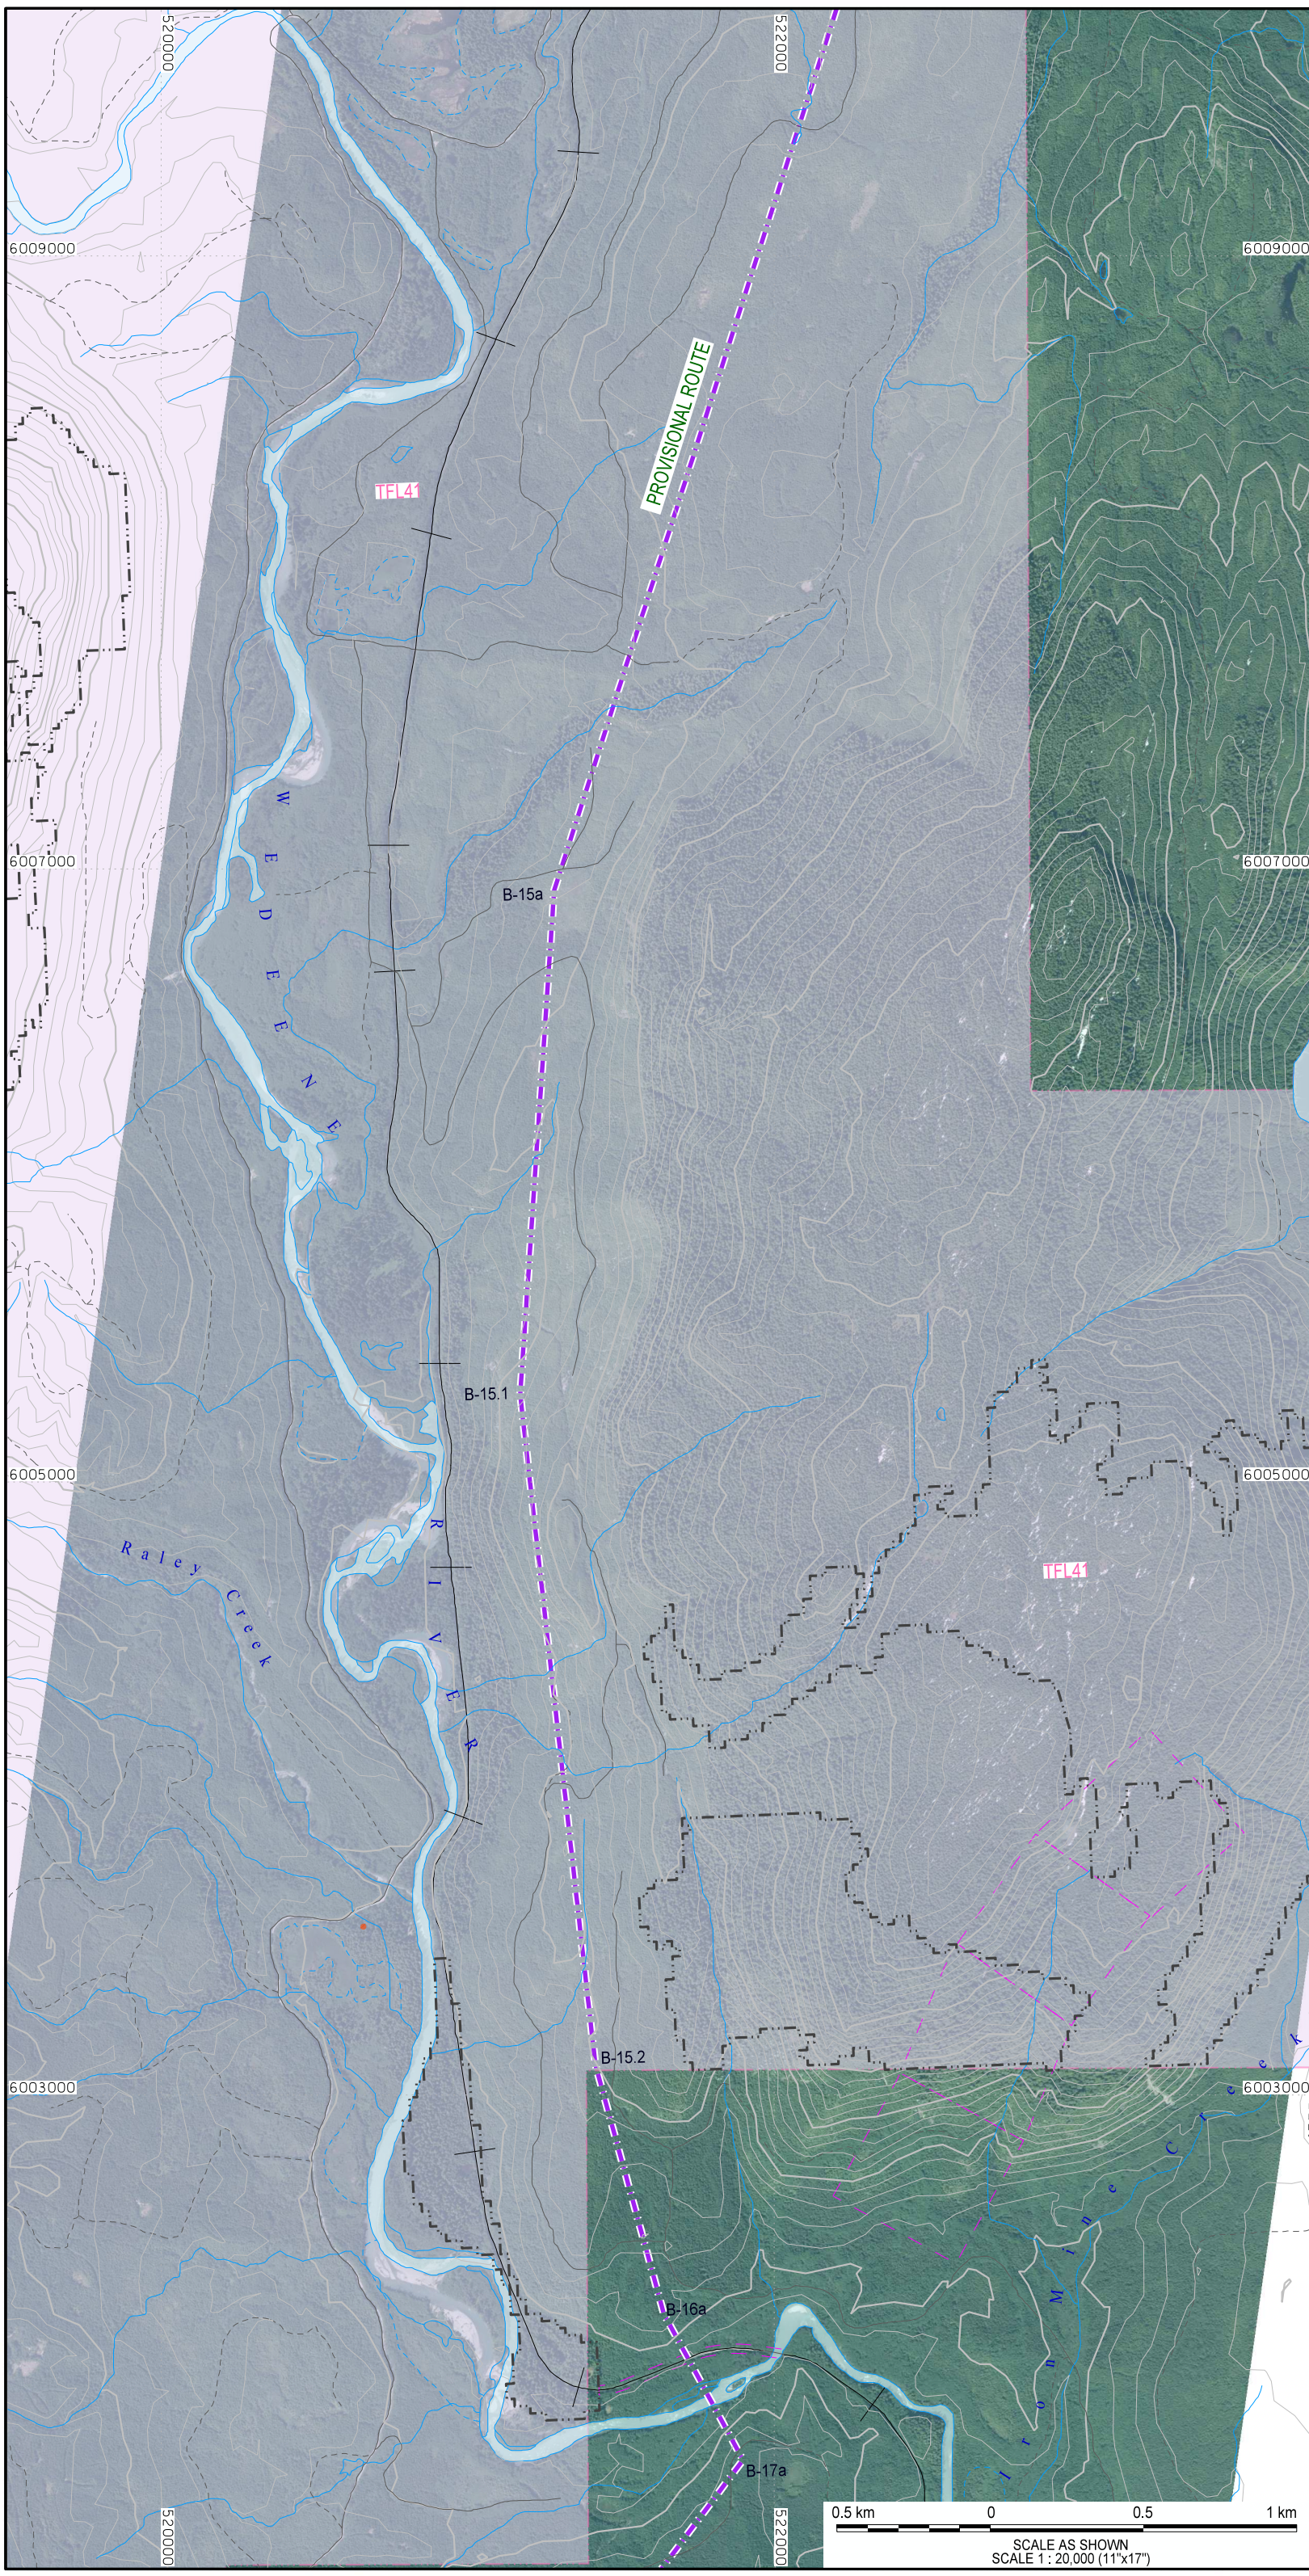

N

LEGEND:

- Provisional 287 kv Route
- km 15 — Provisional TKTP Km
- B-2 — Circuit PI (Point of Intersection)
- Existing Transmission Line(s)
- Property Boundary
- Existing ROW Property Boundary
- Existing Pipeline ROW
- Woodlot And TFL Boundary
- Highway / Main Road
- Existing Road / Track
- Railroad
- Existing Pipeline
- Contour Index / Interim
- Water
- First Nation Reserves (IR)
- Parks
- Woodlot
- Tree Farm Licence
- Timber Licence
- Known Archaeology Sites
- OGMA (Legal Old Growth Management Areas)

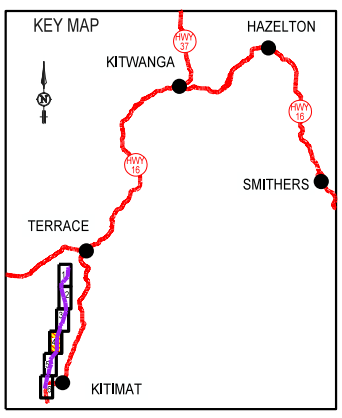

PRODUCED BY PHOTOGRAMMETRY SERVICES, BC HYDRO
DIGITAL METRIC MAP
CONTOUR INTERVAL 20 m
UTM ZONE 9 NAD83
BCGS REFERENCE: 93 J/K/L, 103 I/J
BASE MAP DERIVED FROM PROVINCIAL TRIM MAPPING

PRELIMINARY

µ	NO	REMARKS

REVISIONS

DATE	DESIGNED	INDEP CHK	DFTG	DFTG CHK	INSP	REV	ACPT

REVISIONS - cont.

DSGN	
INDEP CHK	
DFTG	DU
DFTG CHK	
INSP	
REV	
ACPT	

DATE Nov 30, 2015 DISTR

BC hydro ENGINEERING

2L104 - SKEENA TO MINETTE

TERRACE TO KITIMAT TRANSMISSION (TKTP)
287 kV PROVISIONAL ROUTE

SHEET 4 OF 6

µ DWG NO CAD 2L104-T07-0000X R g

NOT TO BE REPRODUCED WITHOUT PERMISSION